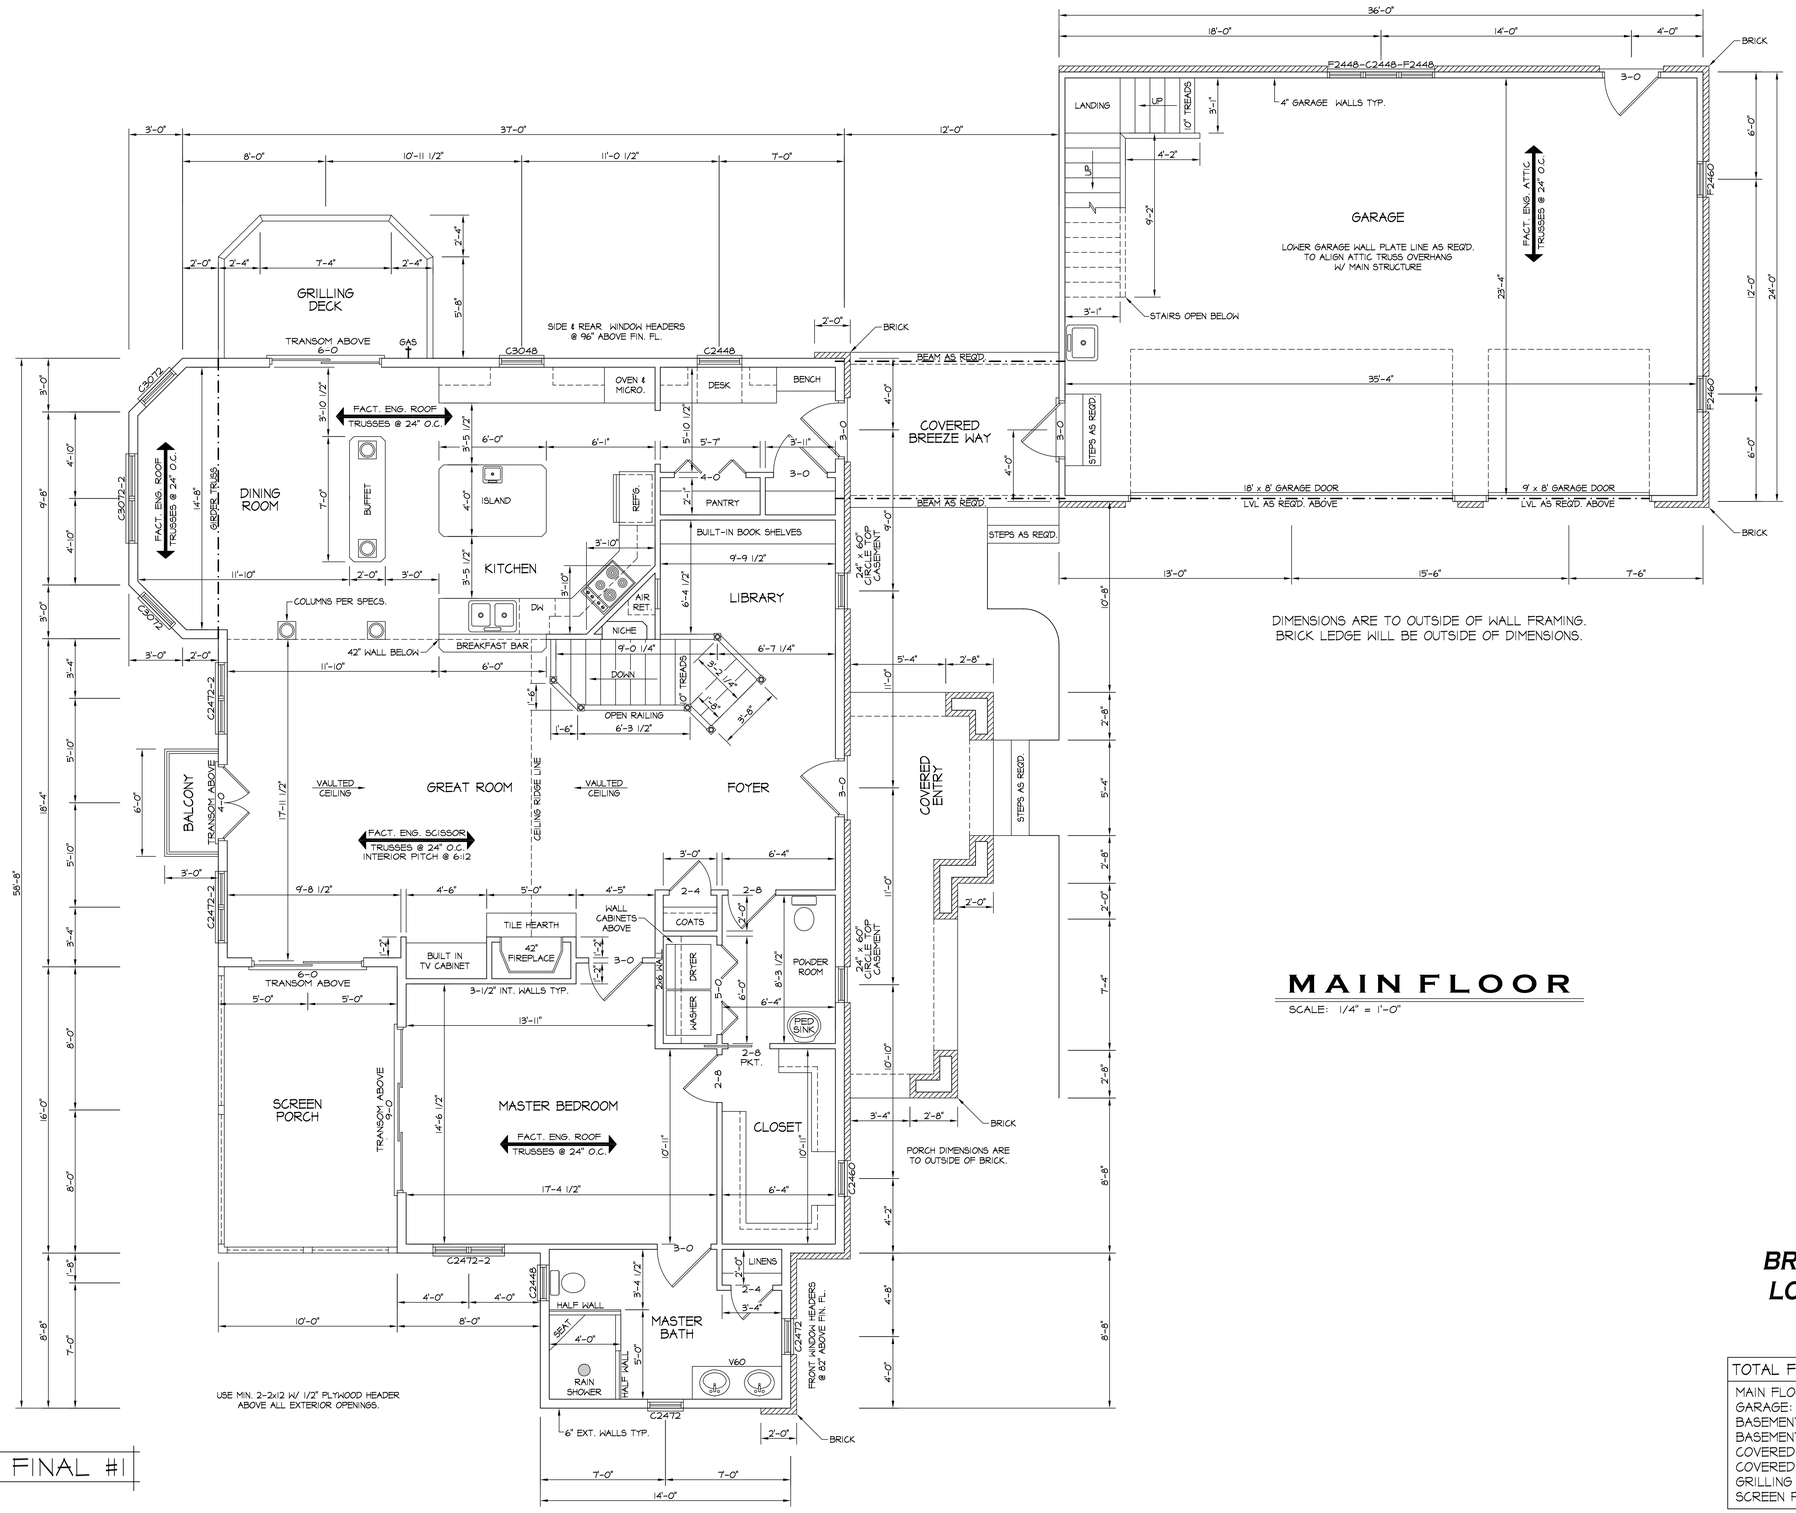

MAIN FLOOR

SCALE: 1/4" = 1'-0"

REVISED FINAL #1

WWW.MASTERDRAFTERS.COM

BRUNO BARBARO
LOT 5 - BLOCK 12
KAHITE

TOTAL FINISHED AREA: 2750 SQ. FT.	
MAIN FLOOR:	1780 SQ. FT.
GARAGE:	860 SQ. FT.
BASEMENT FINISHED:	970 SQ. FT.
BASEMENT UNFINISHED:	810 SQ. FT.
COVERED ENTRY:	160 SQ. FT.
COVERED BREEZEWAY:	96 SQ. FT.
GRILLING DECK:	90 SQ. FT.
SCREEN PORCH:	160 SQ. FT.

COPYRIGHT © 2004, ALL RIGHTS RESERVED.
THIS PLAN IS NOT TO BE REPRODUCED IN any FORM.

MASTERDRAFTERS.COM
RESIDENTIAL DESIGN SERVICE
Barry McNabb
(865) 986-4163
4250 Brewster School Road
Lenoir City, Tennessee 37771

MAIN FLOOR

DRAWN BY: B. McNabb
DATE: 10-17-2004
SCALE: AS NOTED
PROJECT: BARBARO
SHEET: 2